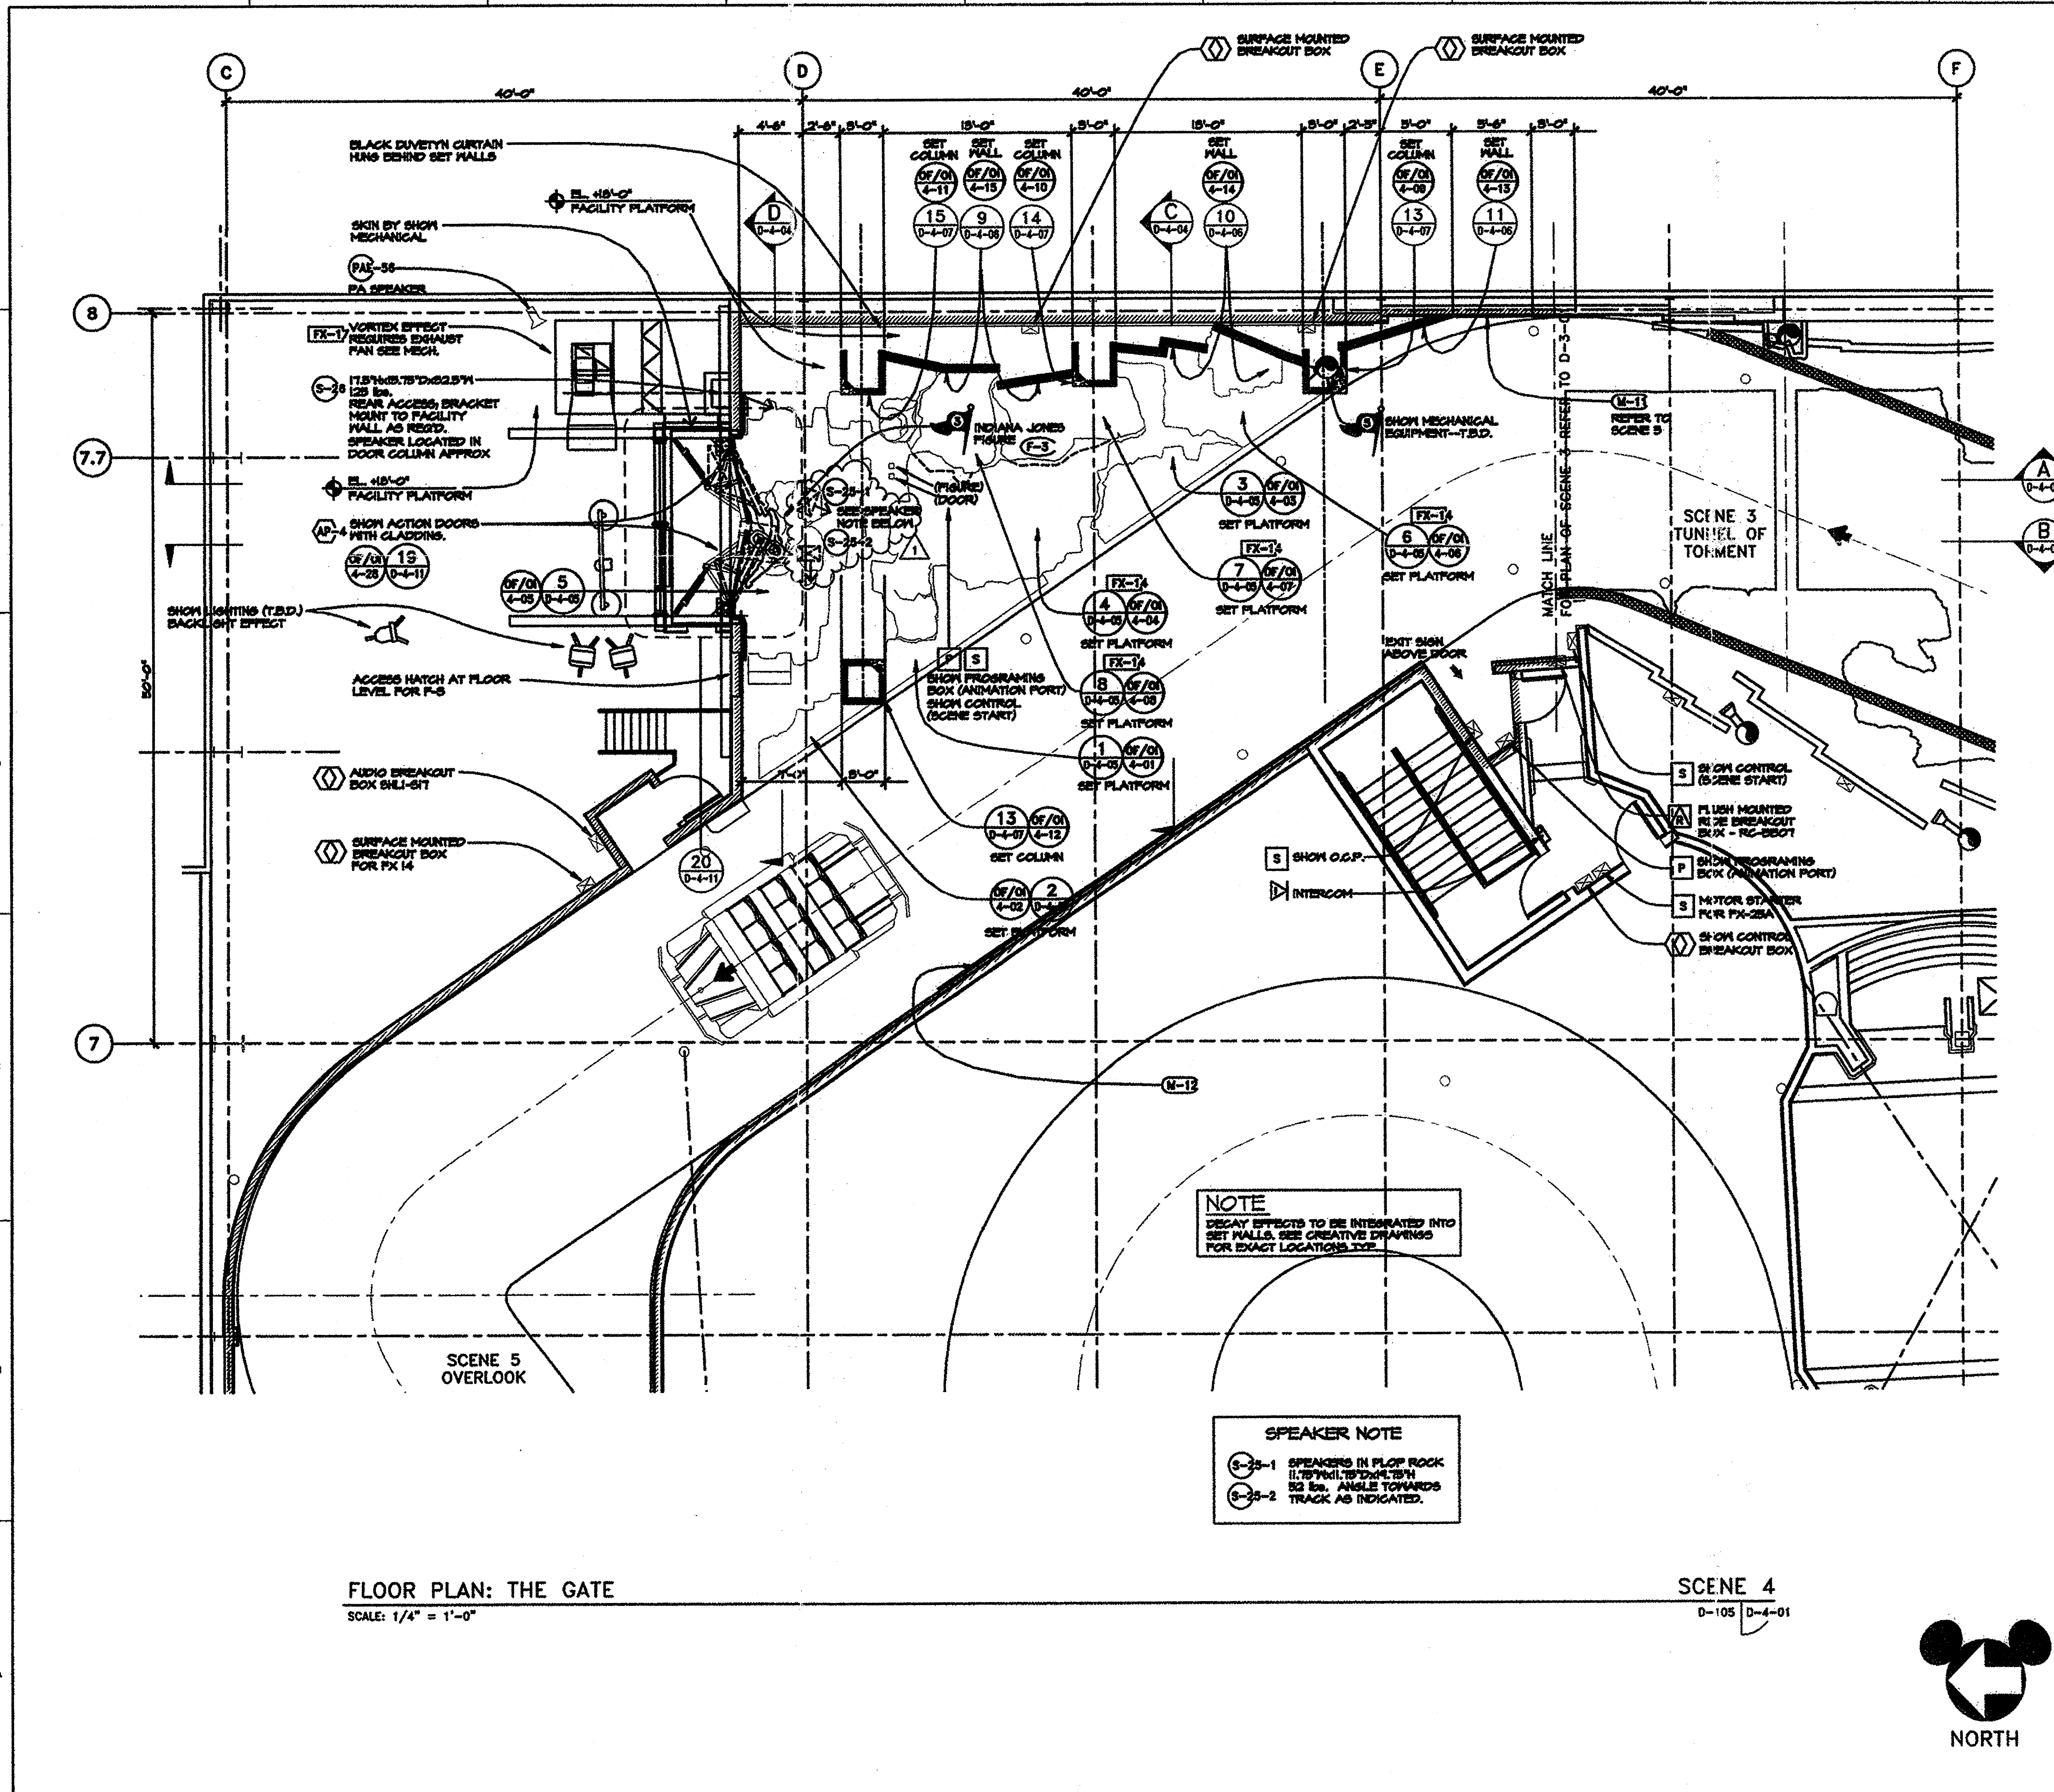


FLOOR PLAN: THE GATE

SCALE: 1/4" = 1'-0"

SCENE 4

D-105 | D-4-01

FIELD FLAG NOTES

1. HAND RAIL DESIGNED TO FILL 6" GAP BETWEEN SHOW PLATFORM AND RIDE TRACK.
3. F-5 INDY FIGURE ANIMATION BASE, ETC. REQUIRED. SIZE, LOCATION AND ACCESS UNKNOWN.

NOTE:


SEE D-1-01 FOR LOCATION OF 55 GALLON SMOKER TANK FOR FX-14 SMOKING CRACKS EFFECTS

NOTES:

- TRACK EDGES SHOWN TO INDICATE VEHICLE CLEARANCE REQUIREMENTS. REFER TO FACILITY AND RIDE DRAWINGS FOR TRACK INFORMATION AND DESIGN.

GENERAL NOTES:

- SHOW SET DRAWINGS SERVE AS A COORDINATION TOOL DESCRIBING THE FORM AND DESIGN OF THE SHOW. FINAL FINISH AND CHARACTER IS DETERMINED BY THE ART DIRECTOR.
- REFER TO MODEL AND ILLUSTRATIONS FOR GENERAL ART DIRECTION AND INTENT (CHARACTER AND THEMING).
- REFER TO FACILITY DRAWINGS FOR CURRENT STRUCTURAL AND ARCHITECTURAL INFORMATION.

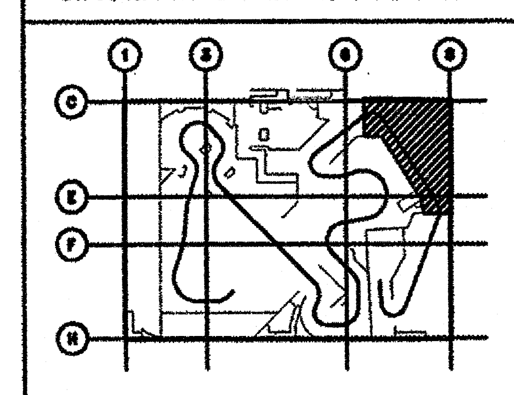

ISSUE NO.	APPR. BY	DATE	ISSUED FOR	REV. NO.	APPR. BY	DATE	DESCRIPTION OF REVISIONS
1		9/24/93	95% RELEASE FOR PRODUCTION	1		12/10/93	SPEAKERS IN SCENERY
2		12/10/93	FACILITY COMPLETION PACKAGE	2			
3				3			
4				4			
5				5			
6				6			
7				7			
8				8			
9				9			

KEY PERSONS AND APPROVALS

PROJECT MANAGER: DAVID TODD	DRAWN: ZUBER/ROBERTS
FACILITY DESIGN MANAGER: VAL USLE	CHECKED:
PROJECT SHOW PRODUCER: SUSAN BONDS	APPROVED:
PROJECT SHOW SET DESIGNER: DAVID EDMINSTER	DATE: 11/12/93 — E.F.No. D-4-01

Walt Disney Imagineering — 1401 Flower Street, Glendale, CA 91221-5020 (818) 544-6500

PROJECT DESIGNED FOR: Disneyland® ANAHEIM, CALIFORNIA

PROJECT AREA: ADVENTURELAND

UNIT NAME: INDIANA JONES EXPEDITIONS

W.B.S. NO.:

SHEET TITLE: SCENE 4: FLOOR PLAN THE GATE

PHASE: CD — PROJECT CODE NUMBER:

DRAWING NO.: D-4-01 — REVISION NO.: 1

NAME: P:\SHARED\INDY\AF\DD\WF\SC4\D-4-01.DWG DATE: DEC 14, 1993 TIME: 4:04 PM